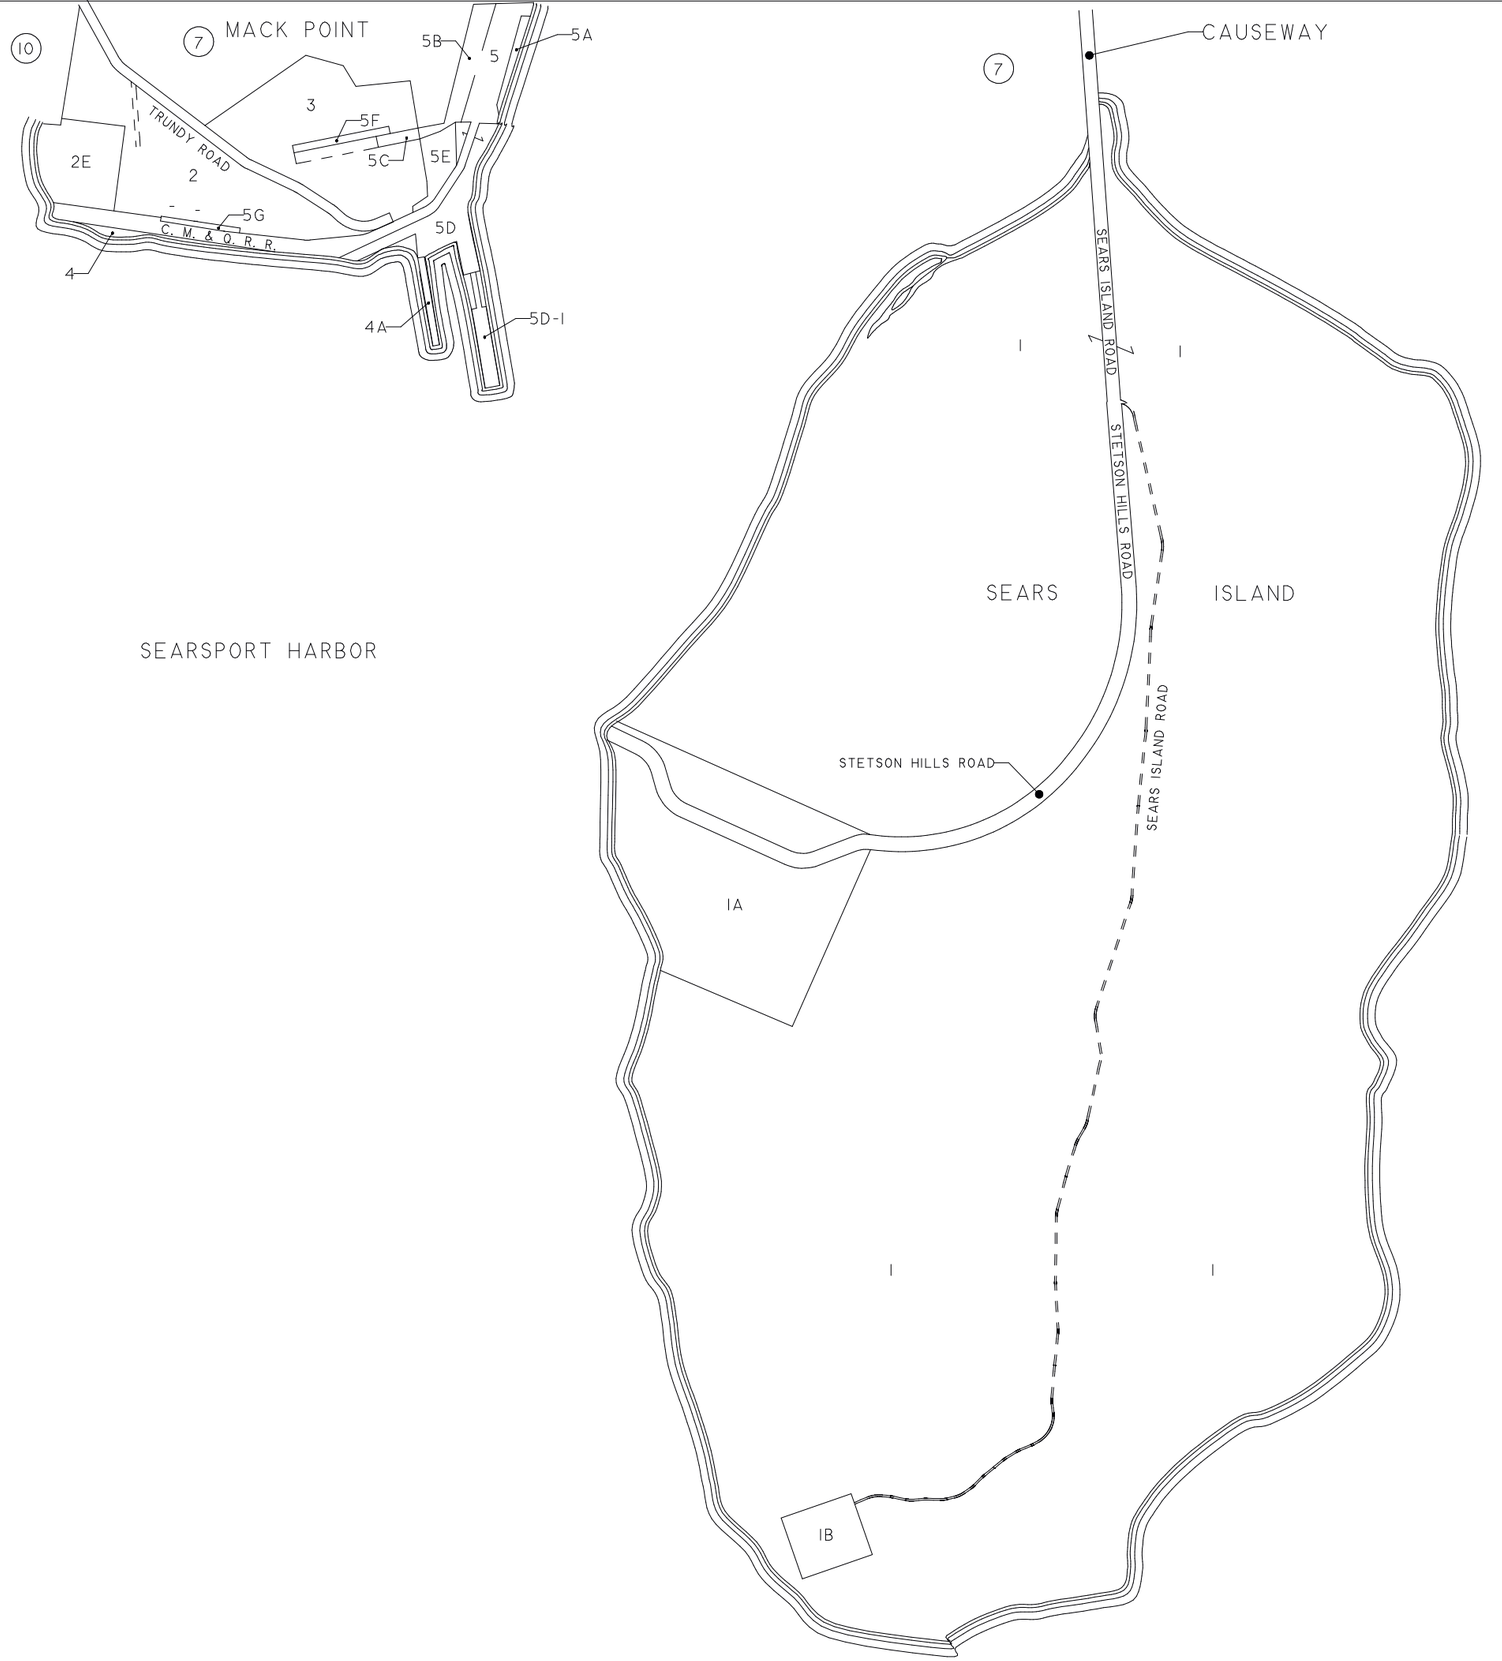


LEGEND:

PARCEL NUMBERS - - - - - I

ADJACENT MAPS - - - - - - (2)

ADJACENT LOTS - - - - - - - [3]

MATCH LINE - - - - —— —— ——

TOWN LINE - - - - —— —— ——

SAME OWNERSHIP - - - - -

PORTION OF MAP - LOT - - - - P. O. 6-46

RIGHT OF WAY (R/W) - -

CEMETERY - - - - - - - - - -

ORIENTED TO TRUE NORTH

SCALE: ONE INCH = 500 FEET +/-

0 500 1000

FEET

PROPERTY MAP

# TOWN OF SEARSPORT

WALDO COUNTY, MAINE

ORIGINAL BY J. W. SEWALL CO. 4/1/57

REVISED: H. RUBEN 1983, 1987

EASTERN MAPPING SERVICES 1998 TO 2002

EASTERN MAPPING SERVICES 2004, ASSESSMENT 2005

SEARSPORT GIS DIGITIZED COPY 2005

SEARSPORT GIS REVISED 2006, 2007, 2008, 2009, 2010, 2011, 2012, 2013, 2014, 2015, 2016, 2017, 2018

FOR ASSESSMENT PURPOSES ONLY