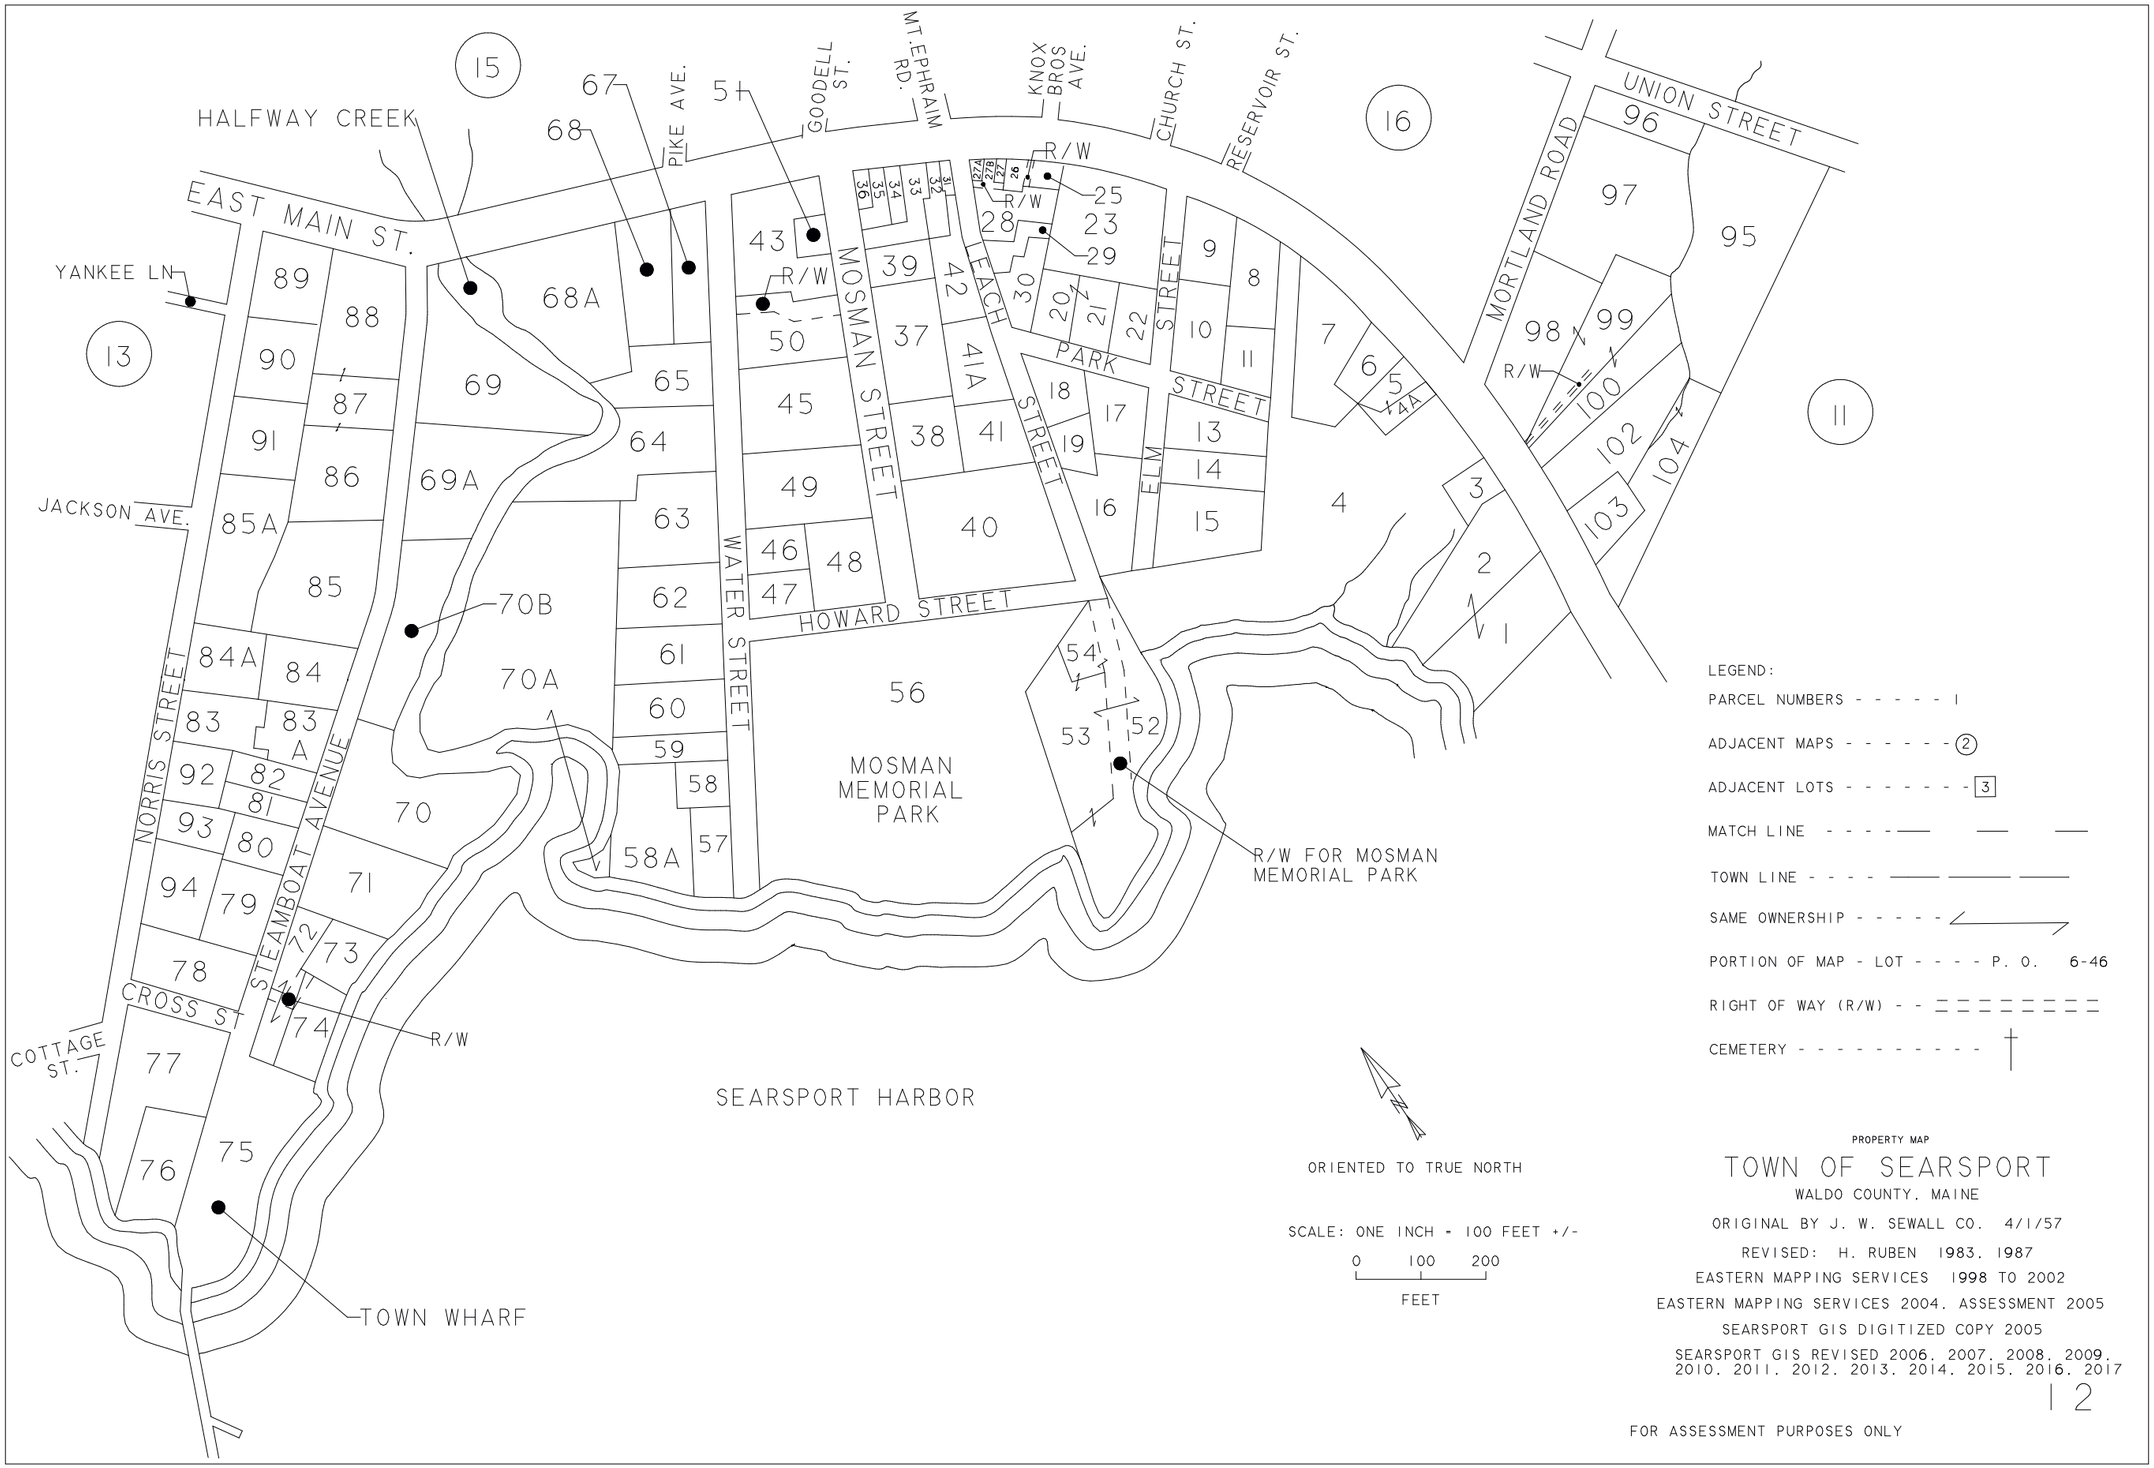
HALFWAY CREEK
EAST MAIN ST.
YANKEE LN
JACKSON AVE.
NORRIS STREET
STEAMBOAT AVENUE
CROSS ST
COTTAGE ST.
PIKE AVE.
GOODELL ST.
MT. EPHRAIM RD.
KNOX BROS AVE.
CHURCH ST.
RESERVOIR ST.
UNION STREET
MORTLAND ROAD
MOSMAN STREET
WATER STREET
HOWARD STREET
EACH STREET
PARK STREET
ELM STREET
MOSMAN MEMORIAL PARK
R/W FOR MOSMAN MEMORIAL PARK
SEARSPORT HARBOR
TOWN WHARF
R/W
13
15
16
11
LEGEND:
PARCEL NUMBERS - - - - - 1
ADJACENT MAPS - - - - - - 2
ADJACENT LOTS - - - - - - - 3
MATCH LINE - - - -
TOWN LINE - - - -
SAME OWNERSHIP - - - - -
PORTION OF MAP - LOT - - - - P. O. 6-46
RIGHT OF WAY (R/W) - -
CEMETERY - - - - - - - - - -
ORIENTED TO TRUE NORTH
SCALE: ONE INCH = 100 FEET +/-
0 100 200
FEET
PROPERTY MAP
TOWN OF SEARSPORT
WALDO COUNTY, MAINE
ORIGINAL BY J. W. SEWALL CO. 4/1/57
REVISED: H. RUBEN 1983, 1987
EASTERN MAPPING SERVICES 1998 TO 2002
EASTERN MAPPING SERVICES 2004. ASSESSMENT 2005
SEARSPORT GIS DIGITIZED COPY 2005
SEARSPORT GIS REVISED 2006, 2007, 2008, 2009, 2010, 2011, 2012, 2013, 2014, 2015, 2016, 2017
1 2
FOR ASSESSMENT PURPOSES ONLY