LEGEND:

PARCEL NUMBERS - - - - - 1

ADJACENT MAPS - - - - - - (2)

ADJACENT LOTS - - - - - - - [3]

MATCH LINE - - - - ——— ——— ———

TOWN LINE - - - - ——— ——— ———

SAME OWNERSHIP - - - - -

PORTION OF MAP - LOT - - - - P. O. 6-46

RIGHT OF WAY (R/W) - -

CEMETERY - - - - - - - - - -

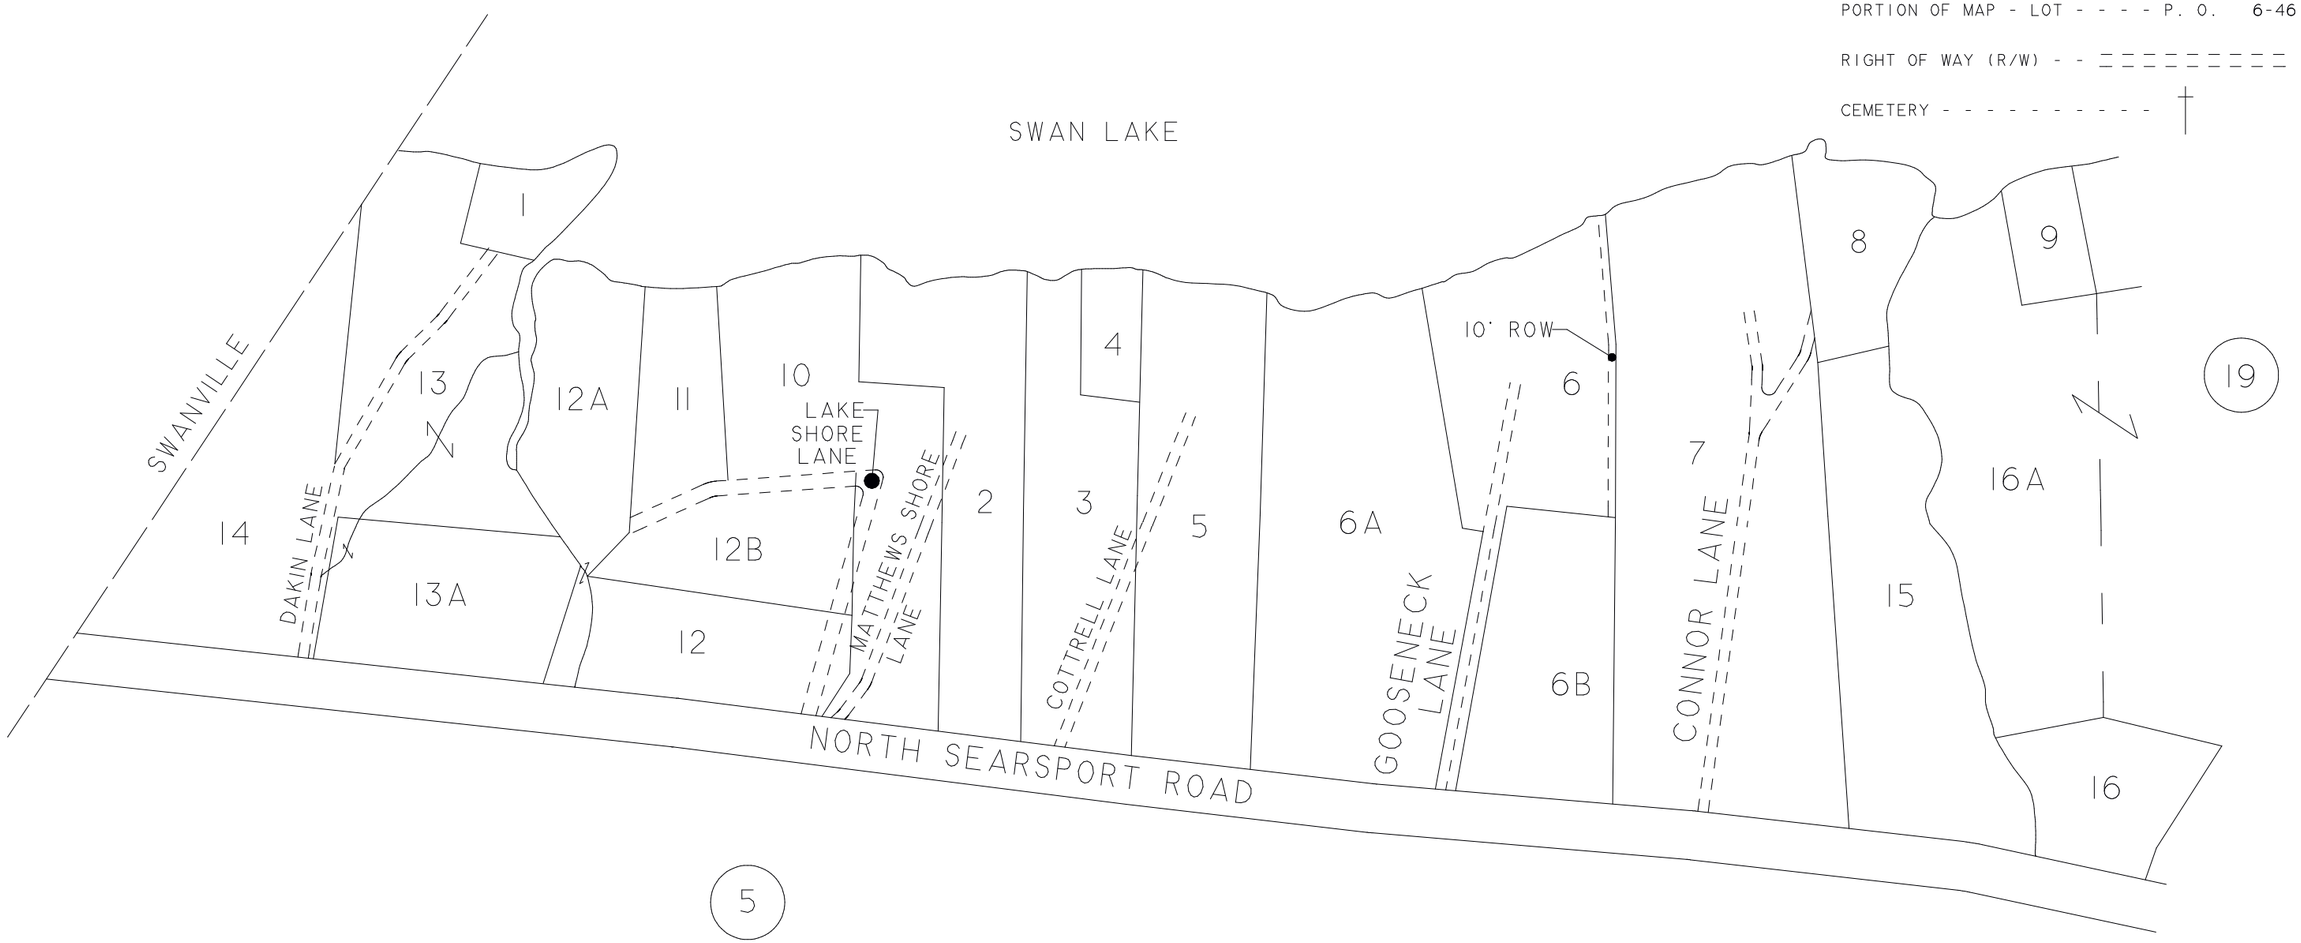

SCALE: ONE INCH = 100 FEET +/-

0 100 200

FEET

ORIENTED TO TRUE NORTH

PROPERTY MAP

TOWN OF SEARSPORT

WALDO COUNTY, MAINE

ORIGINAL BY J. W. SEWALL CO. 4/1/57

REVISED: H. RUBEN 1983, 1987

EASTERN MAPPING SERVICES 1998 TO 2002

EASTERN MAPPING SERVICES 2004, ASSESSMENT 2005

SEARSPORT GIS DIGITIZED COPY 2005

SEARSPORT GIS REVISED 2006, 2007, 2008, 2009, 2010, 2011, 2012, 2013, 2014, 2015, 2016, 2017, 2018

20

FOR ASSESSMENT PURPOSES ONLY